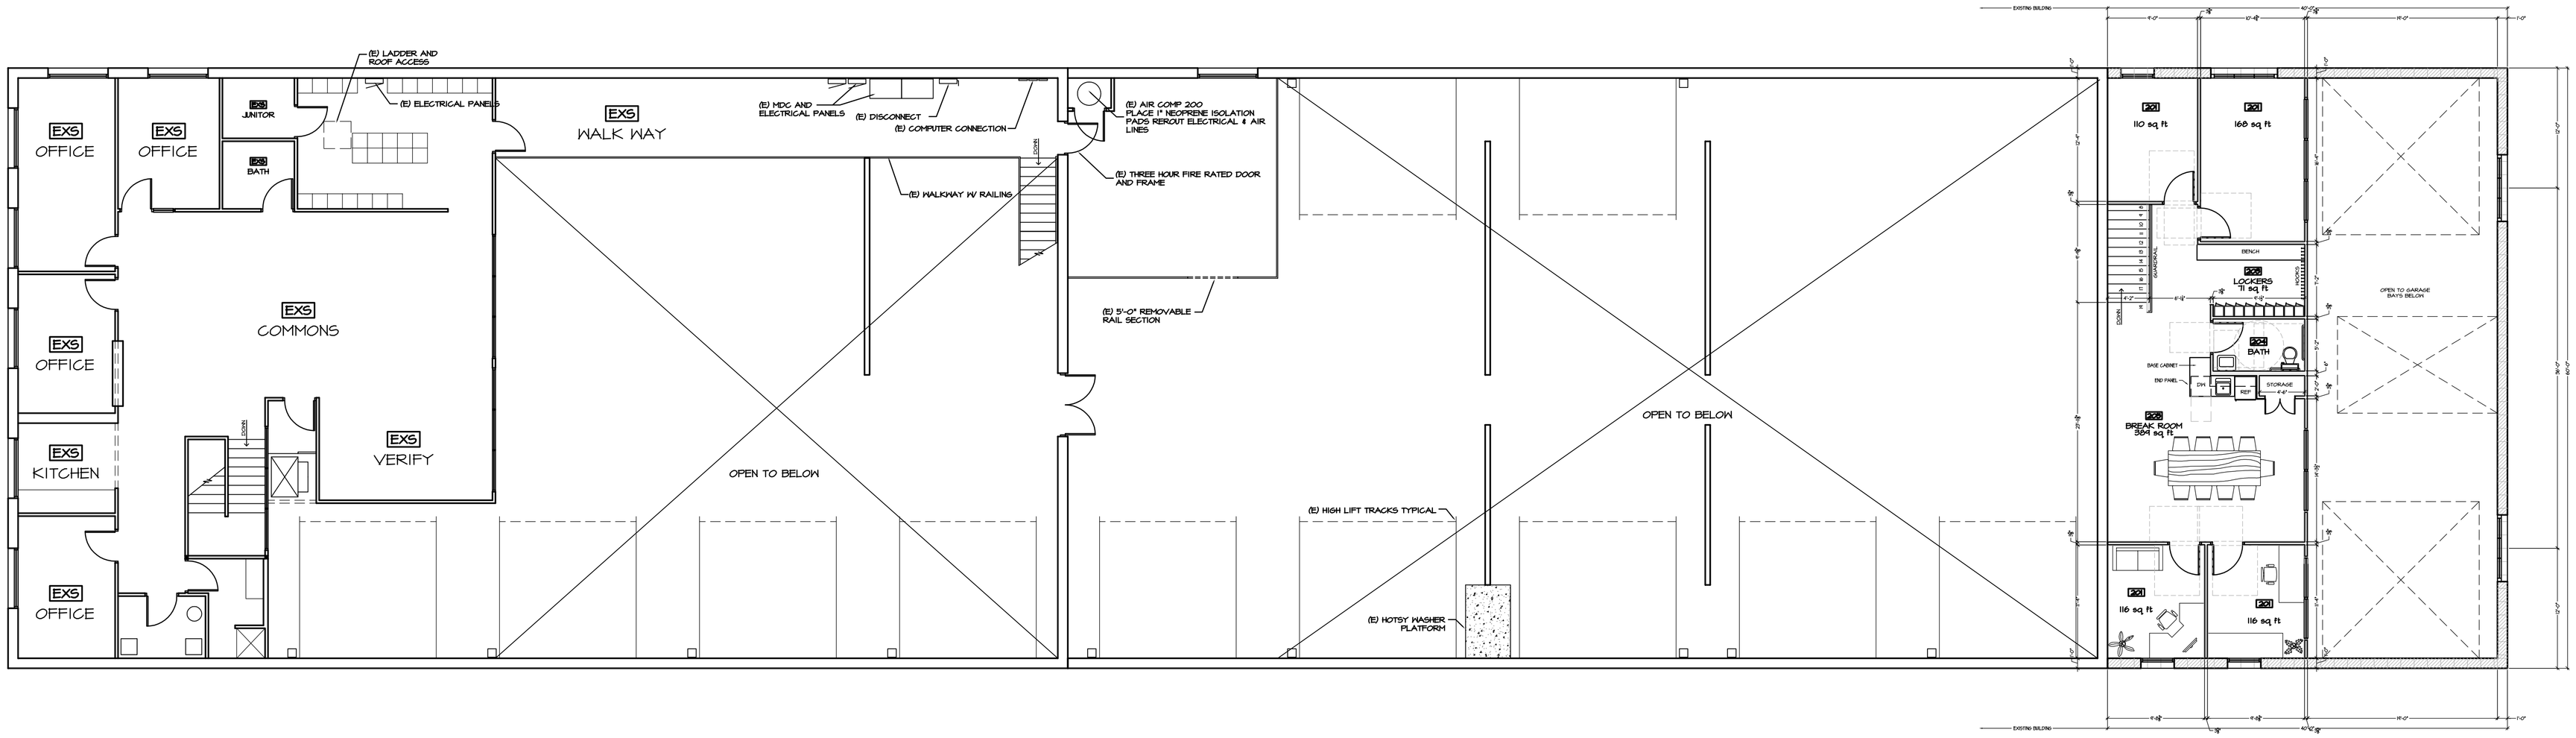

PROPOSED UPPER LEVEL PLAN 'D'

SCALE: 1/8" = 1'-0"

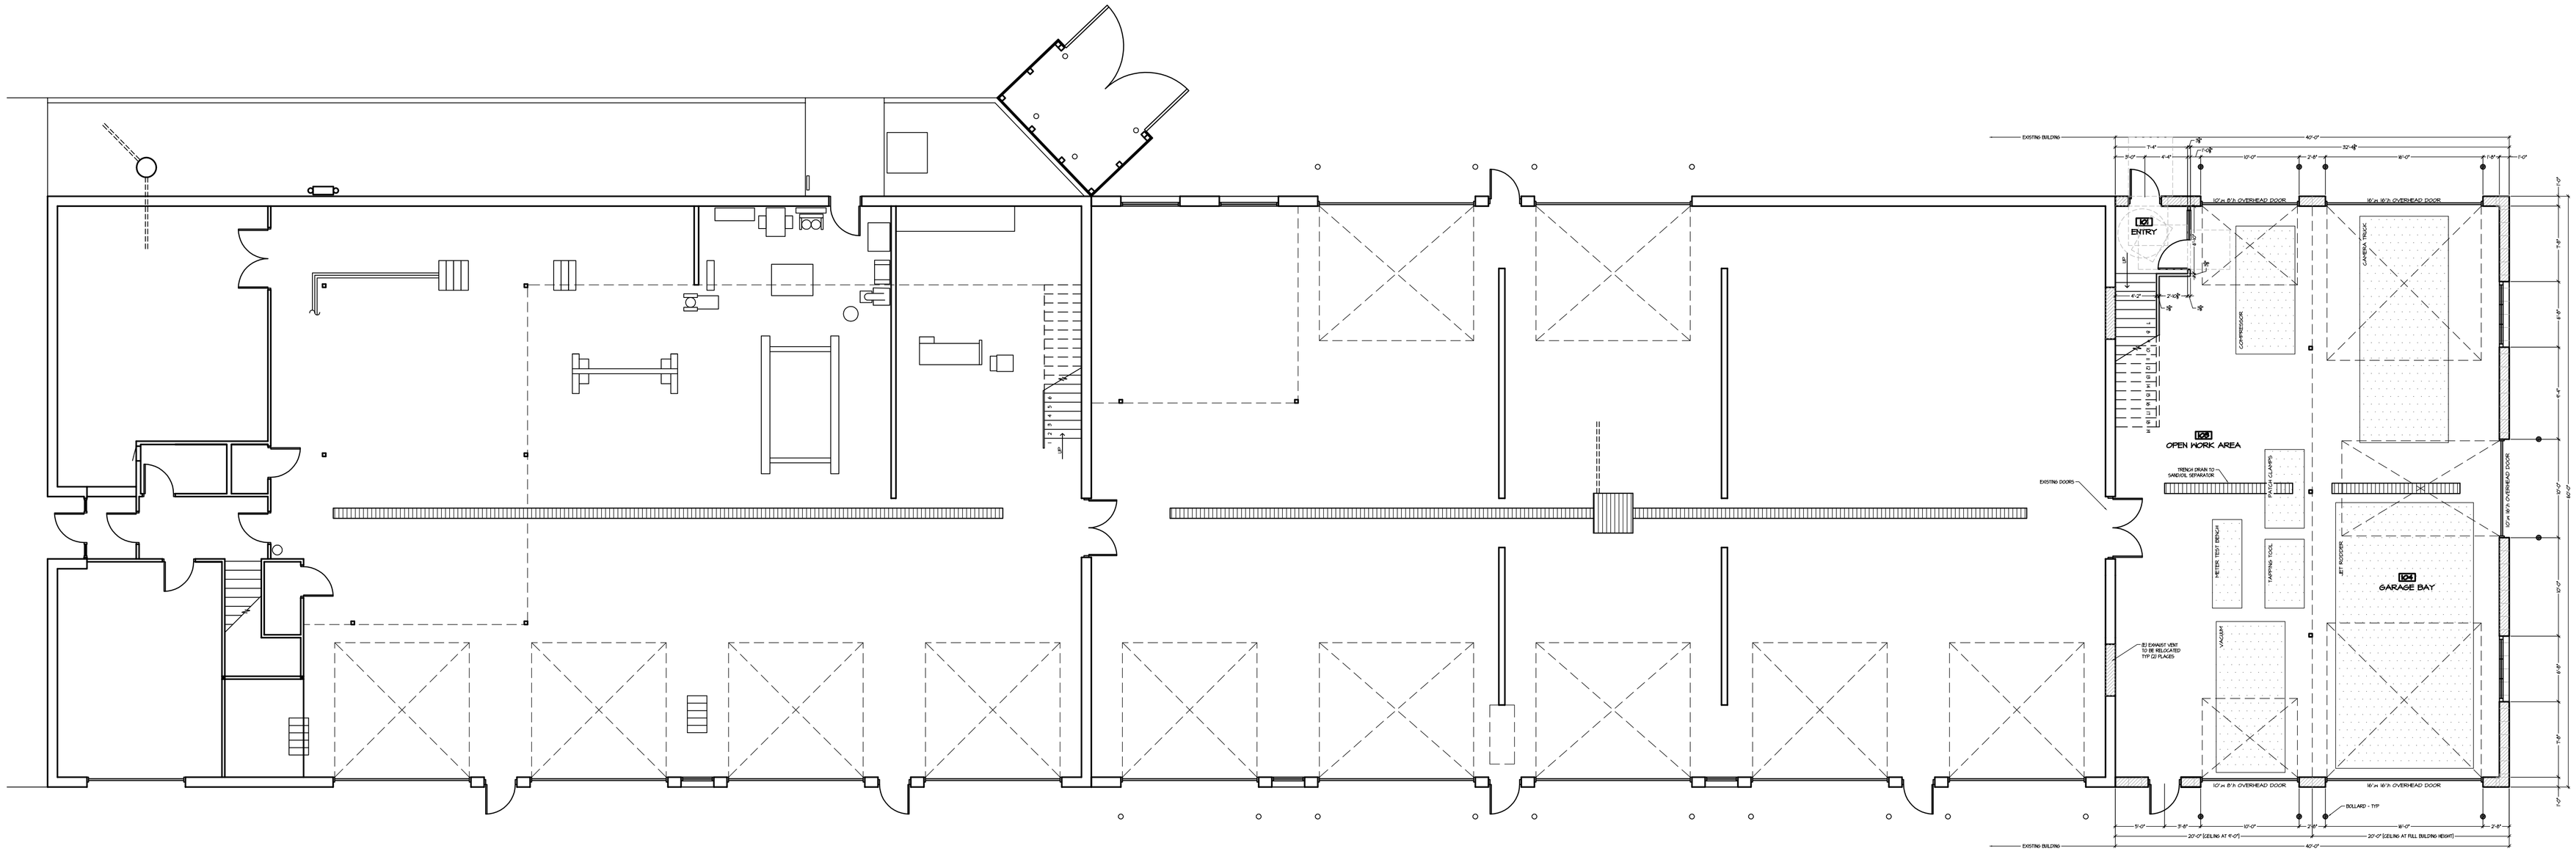

PROPOSED LOWER LEVEL PLAN

SCALE: 1/8" = 1'-0"

MOUNTAIN ARCHITECTURE + DESIGN GROUP P.C.

EDWARD L. BECKER, V.P. ARCHITECT

P.O. BOX 770420
STEAMBOAT SPRINGS, COLORADO 80477
(970) 879-5164
(970) 879-5366 - FAX
ed@mdgroup.com - Email

©

A Development / Final Development Plan for the

CITY OF STEAMBOAT SPRINGS

PUBLIC WORKS SHOP EXPANSION

850 Critter Court

Steamboat Springs, Colorado

TITLE

SECTION TEN FLOOR PLANS

JOB NO.	0835
DRAWN	sba/clg
CHECKED	jmk
DATE	12.01.08
REVISED	

DRAWING NUMBER

SHEET #

OF DRAWINGS